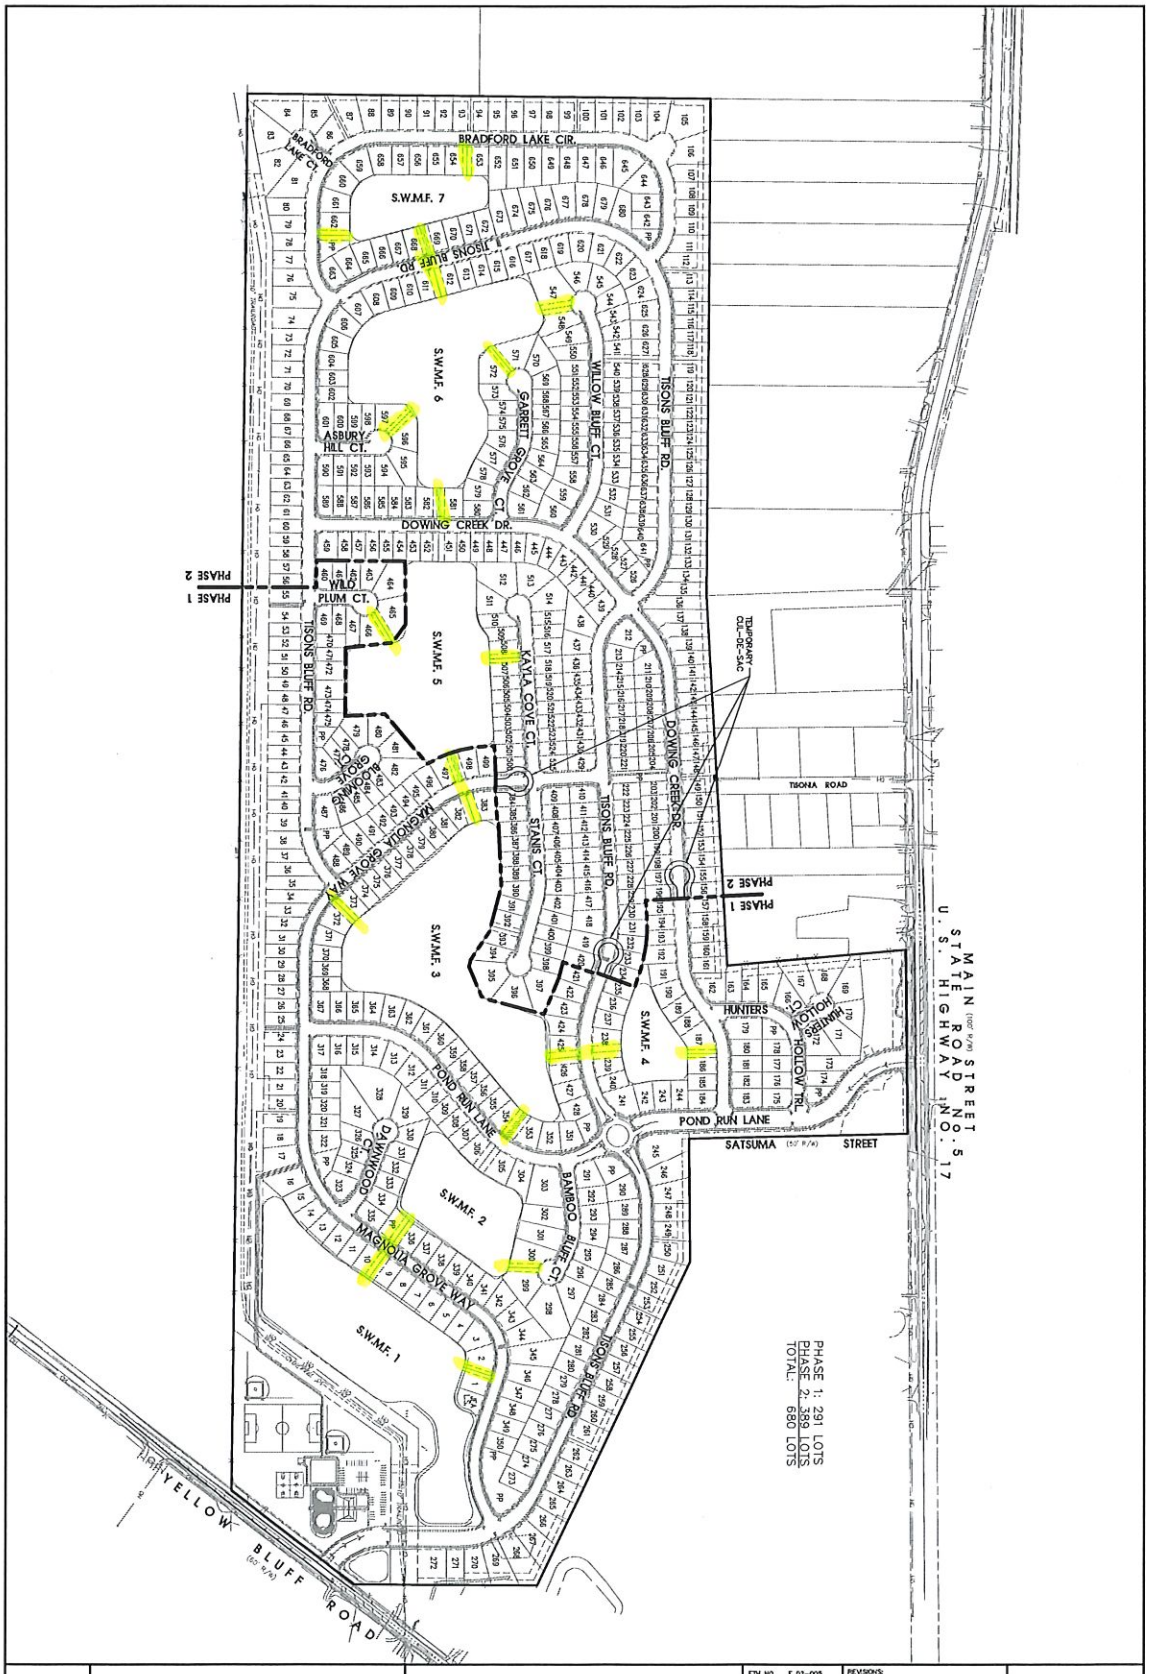

1	England·Thims & Miller, Inc. ENGINEERS - PLANNERS - SURVEYORS - LANDSCAPE ARCHITECTS 14775 ST. AUGUSTINE ROAD JACKSONVILLE, FLORIDA 32258 CERTIFICATE OF AUTHORIZATION NUMBER: 8594 PHONE NUMBER (904) 642-8990 FAX NUMBER (904) 646-9485	SITE PHASE PLAN YELLOW BLUFF HIDEAWAY FOR YELLOW BLUFF DEVELOPMENT, LLC	ETM NO. E 02-005 DRAWN BY: K.A.B. DESIGNED BY: K.M. CHECKED BY: DATE: MARCH 2008
DRAWING NO.			REVISIONS: